


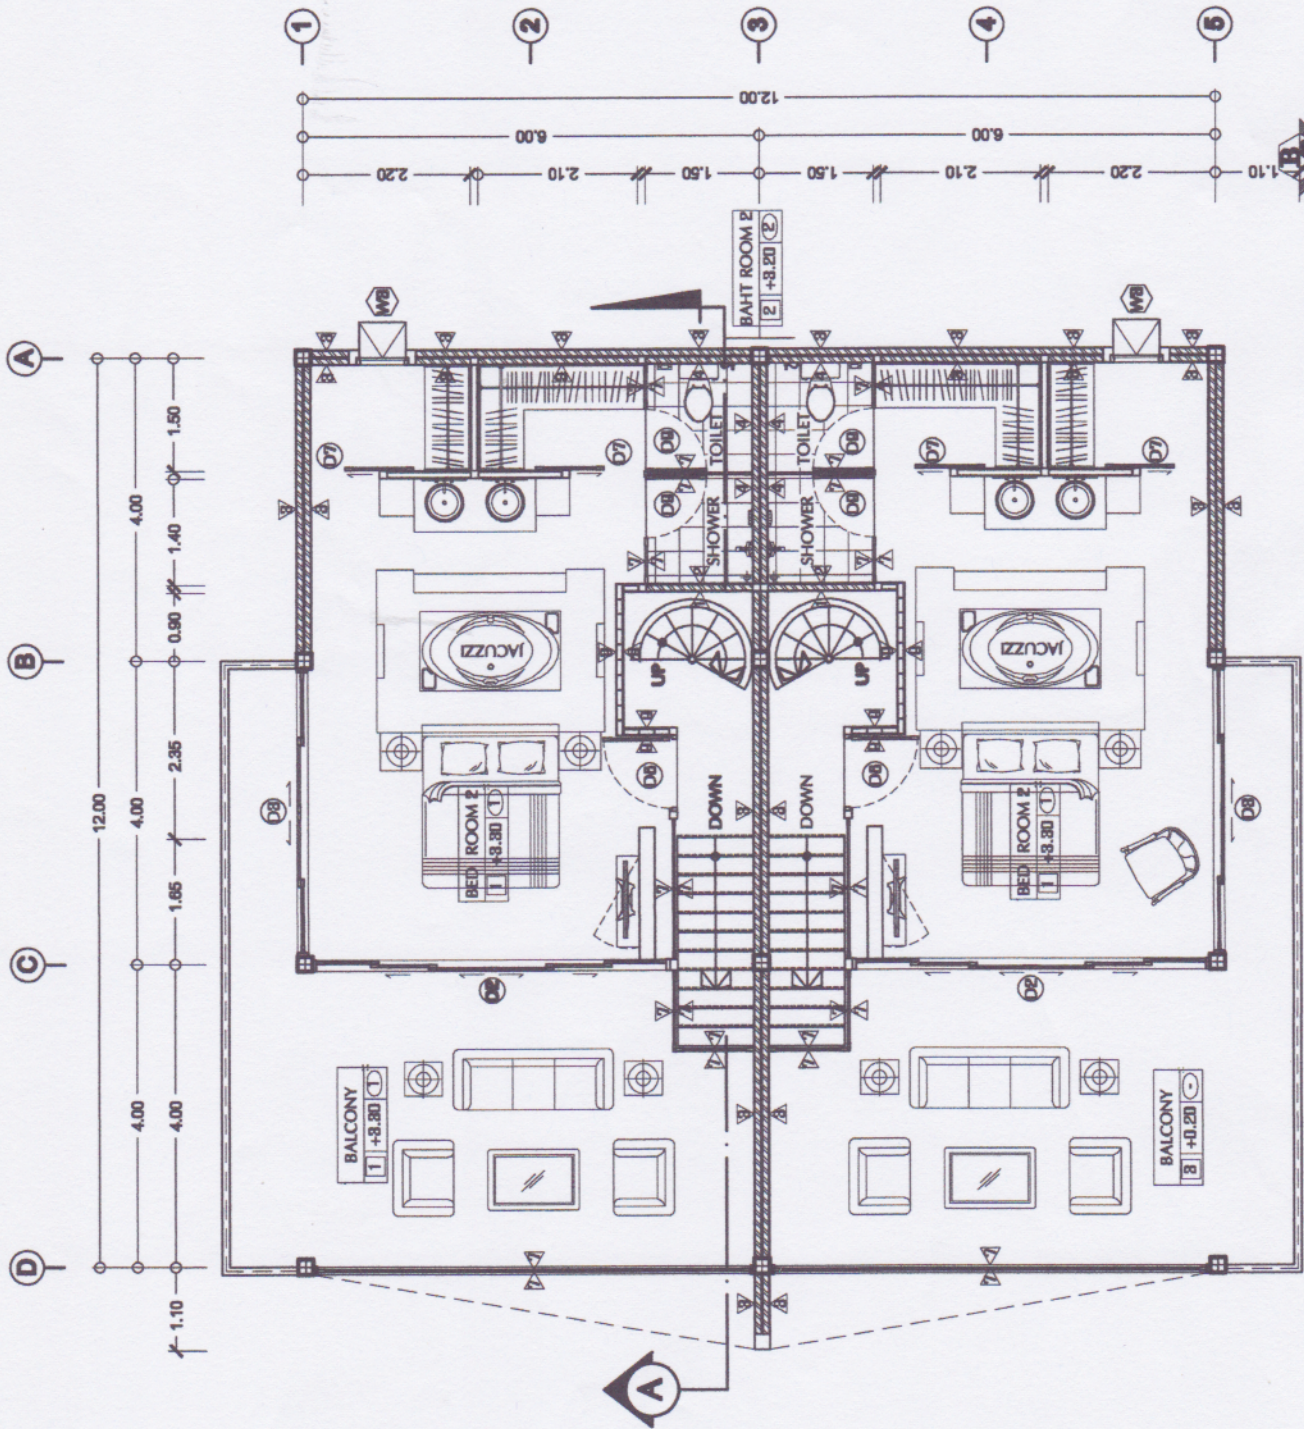

PLAN 2nd
Scale 1/8"



DIRECTION OF ELEVATION