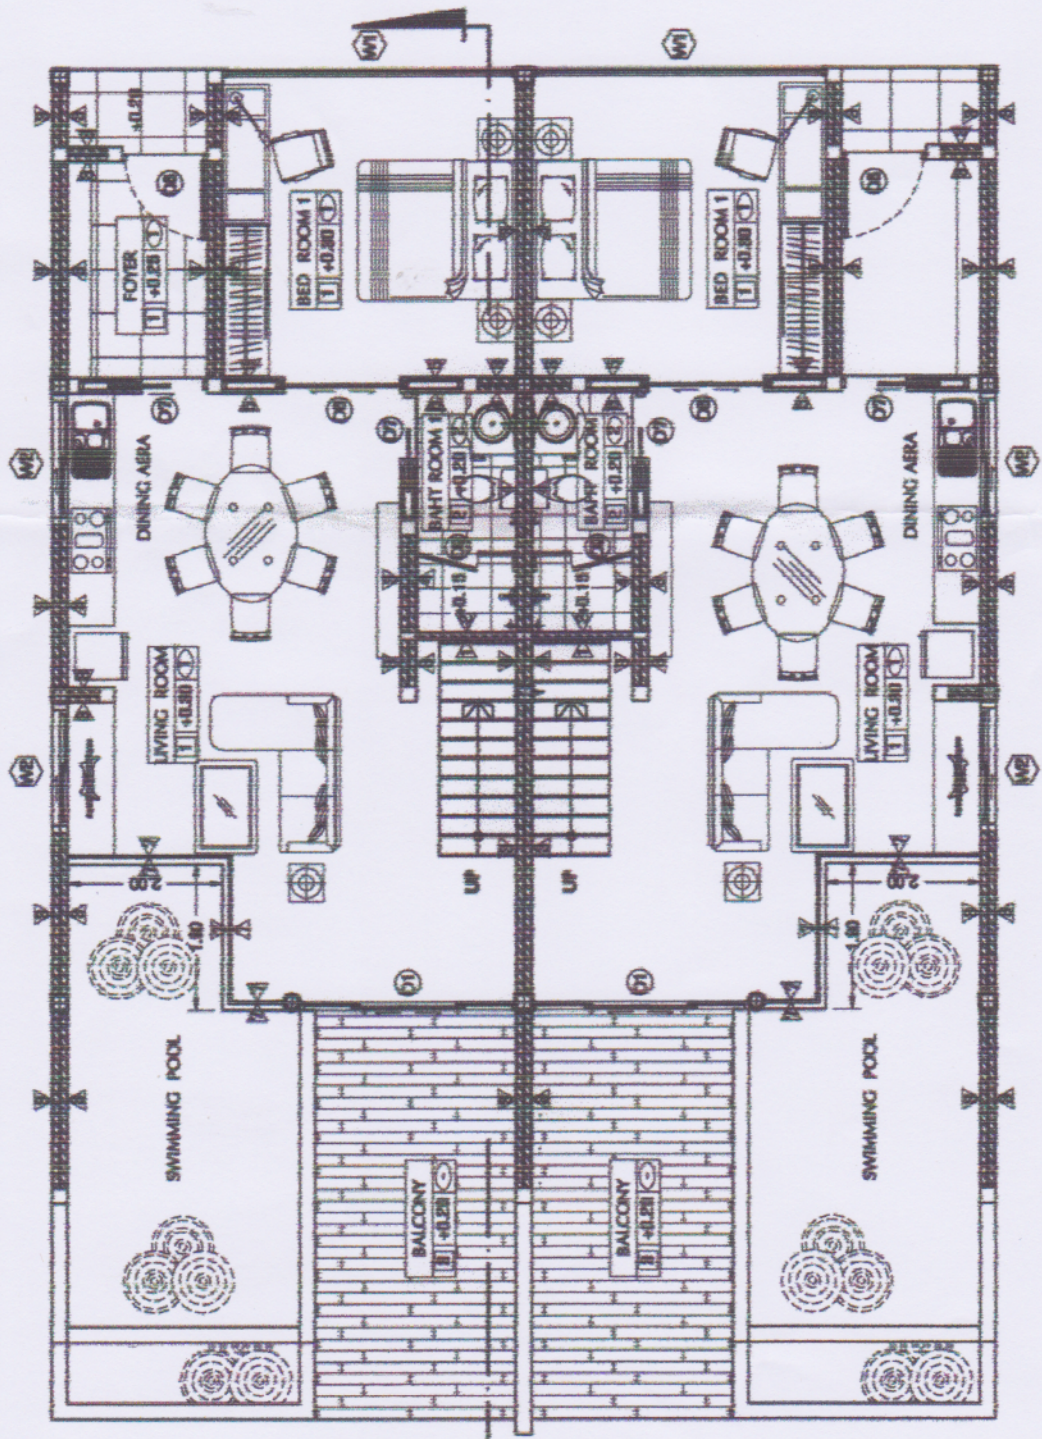
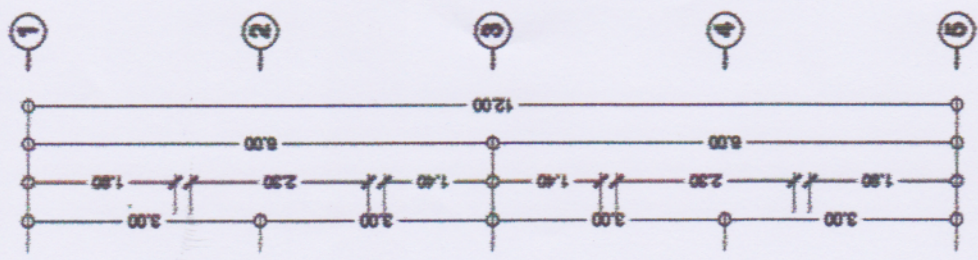


DIRECTION OF ELEVATION